


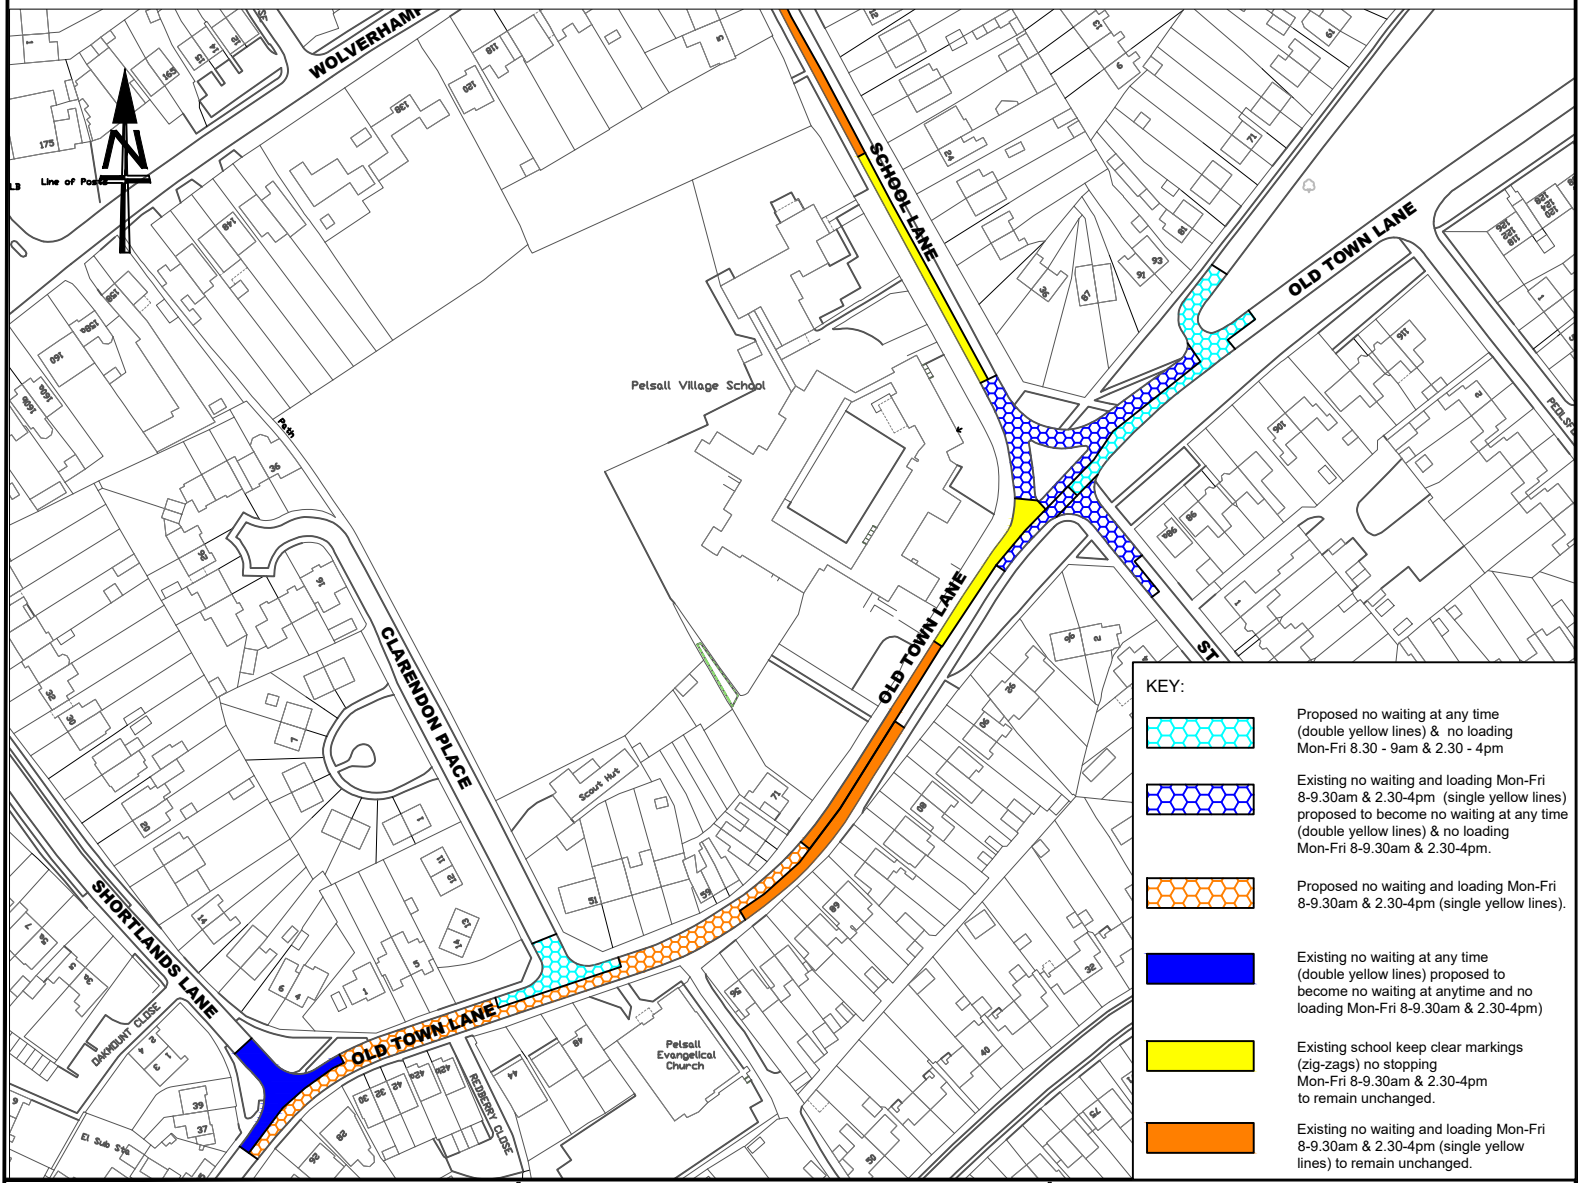

NOTES:

Proposed parking restrictions to support the introduction of School Streets.

See plan SS26 PV for detail.

Walsall Council

Reproduced from the Ordnance Survey mapping with the permission of the Controller of Her Majesty's Stationary Office. © Crown copyright. Unauthorised reproduction infringes Crown copyright and may lead to prosecution or civil proceedings.
Walsall Metropolitan Borough Council. Ordnance Survey AC0000811014

Location: PELSALL VILLAGE SCHOOL

Title: PROPOSED PARKING RESTRICTIONS

Drawn: SH	Checked:
Date: July 2026	Scale: NTS

Drg No: AM66 OLD TOWN

Rev: 1