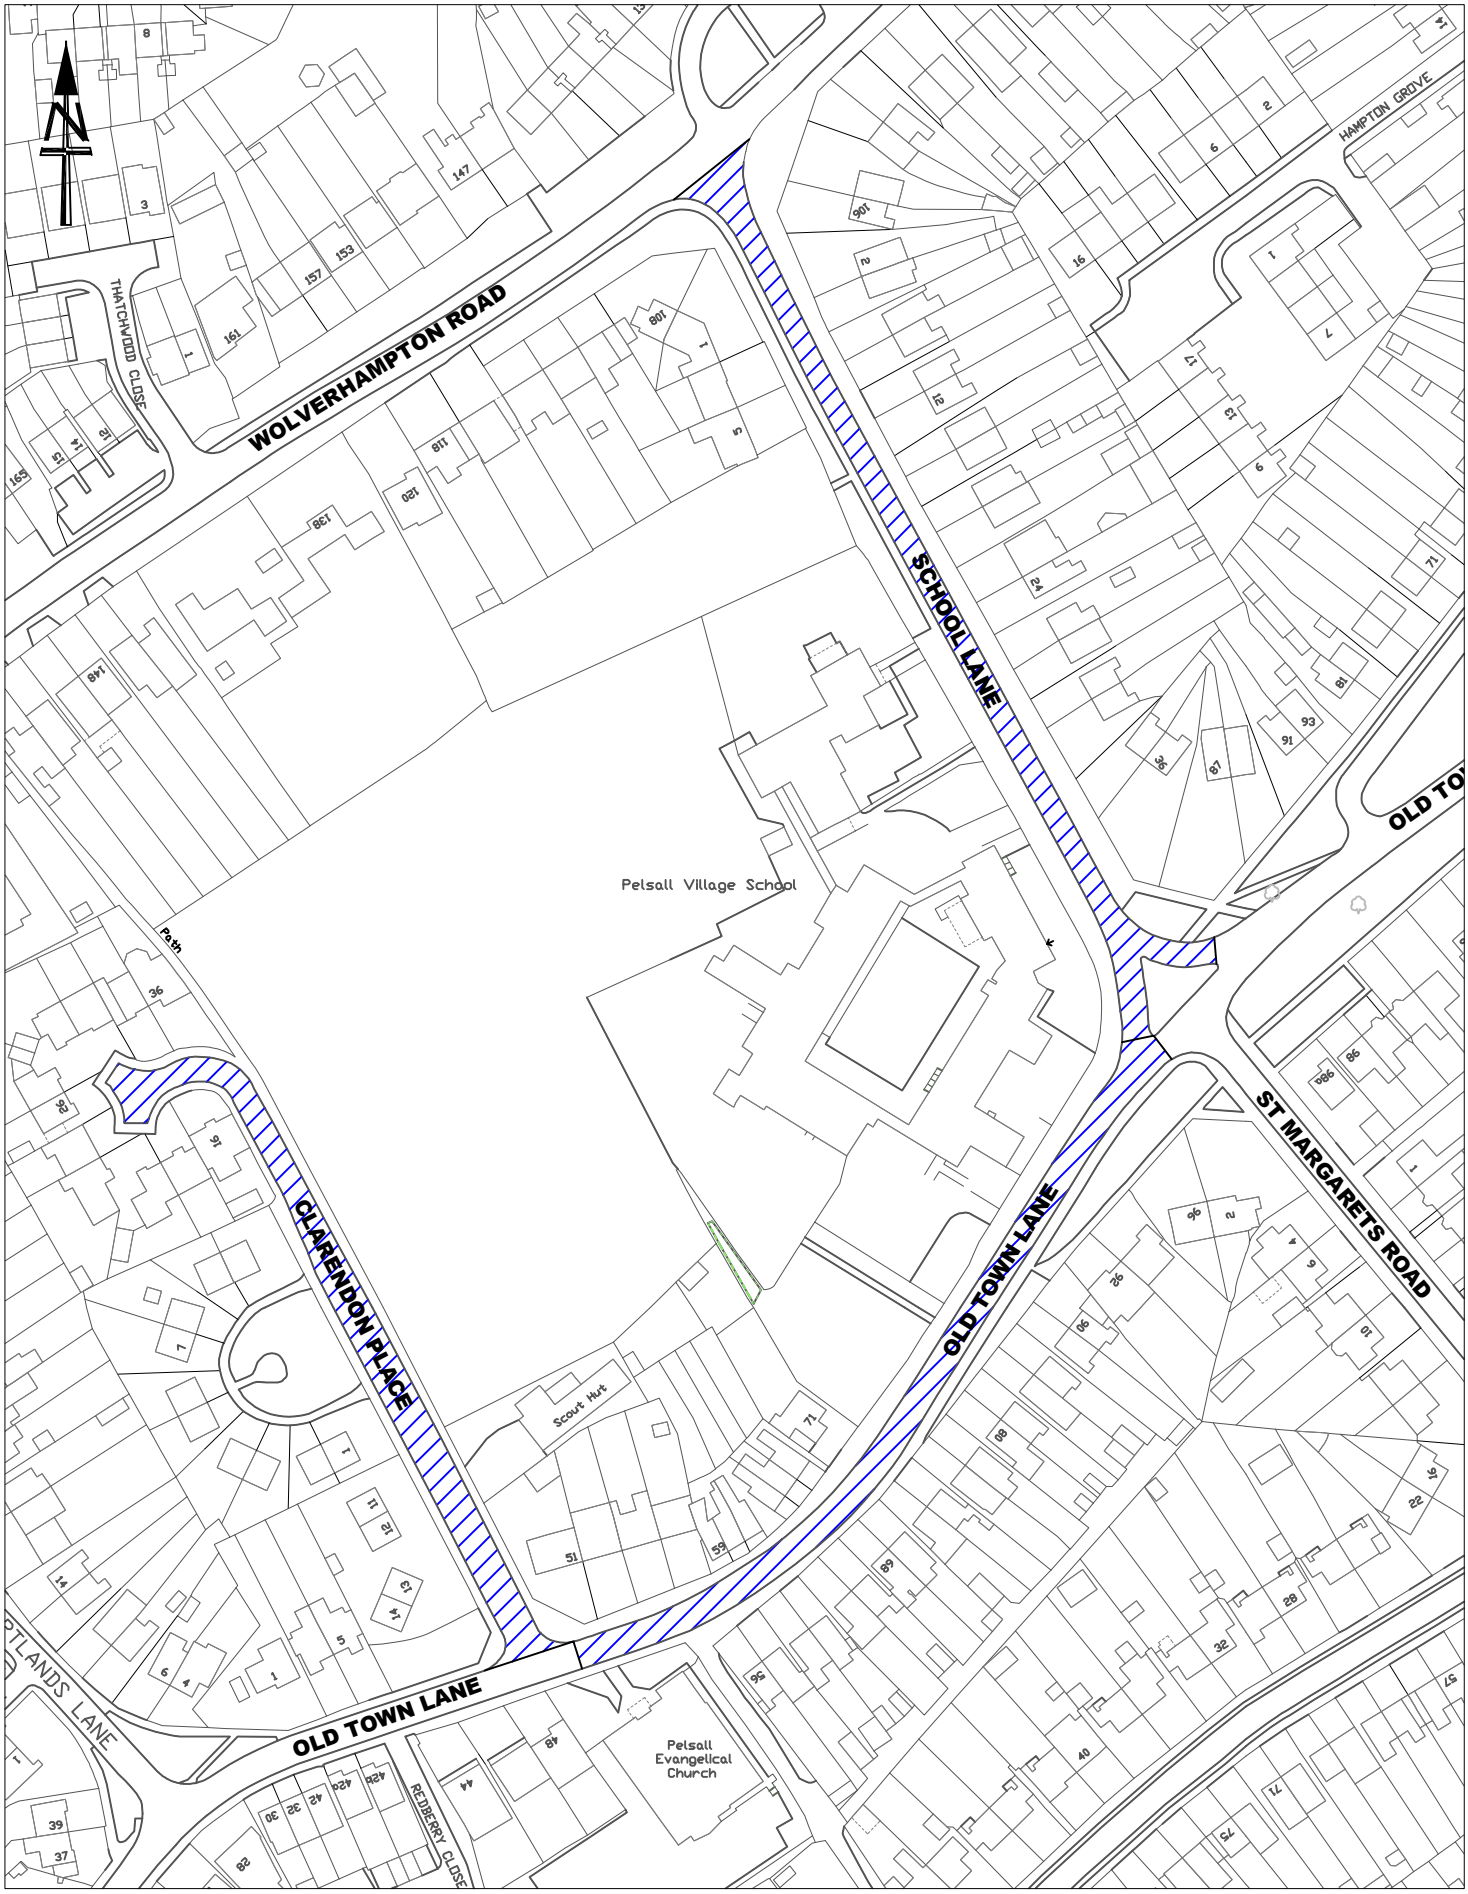


KEY:

Proposed Prohibition of Motor Vehicles.
Term time Monday to Friday
8.30-9.15am & 2.45-3.45pm

* New parking restrictions proposed to support scheme refer to drawing AM66 Old Town

Walsall Council

Reproduced from the Ordnance Survey mapping with the permission of the Controller of Her Majesty's Stationary Office. © Crown copyright. Unauthorised reproduction infringes Crown copyright and may lead to prosecution or civil proceedings.
Walsall Metropolitan Borough Council. Ordnance Survey AC0000811014

Location: PELSALL VILLAGE SCHOOL

Title: PROPOSED SCHOOL STREETS RESTRICTION

Drawn: SH	Checked:
Date: July 2026	Scale: NTS

Drg No: SS 2026 PV

Rev: